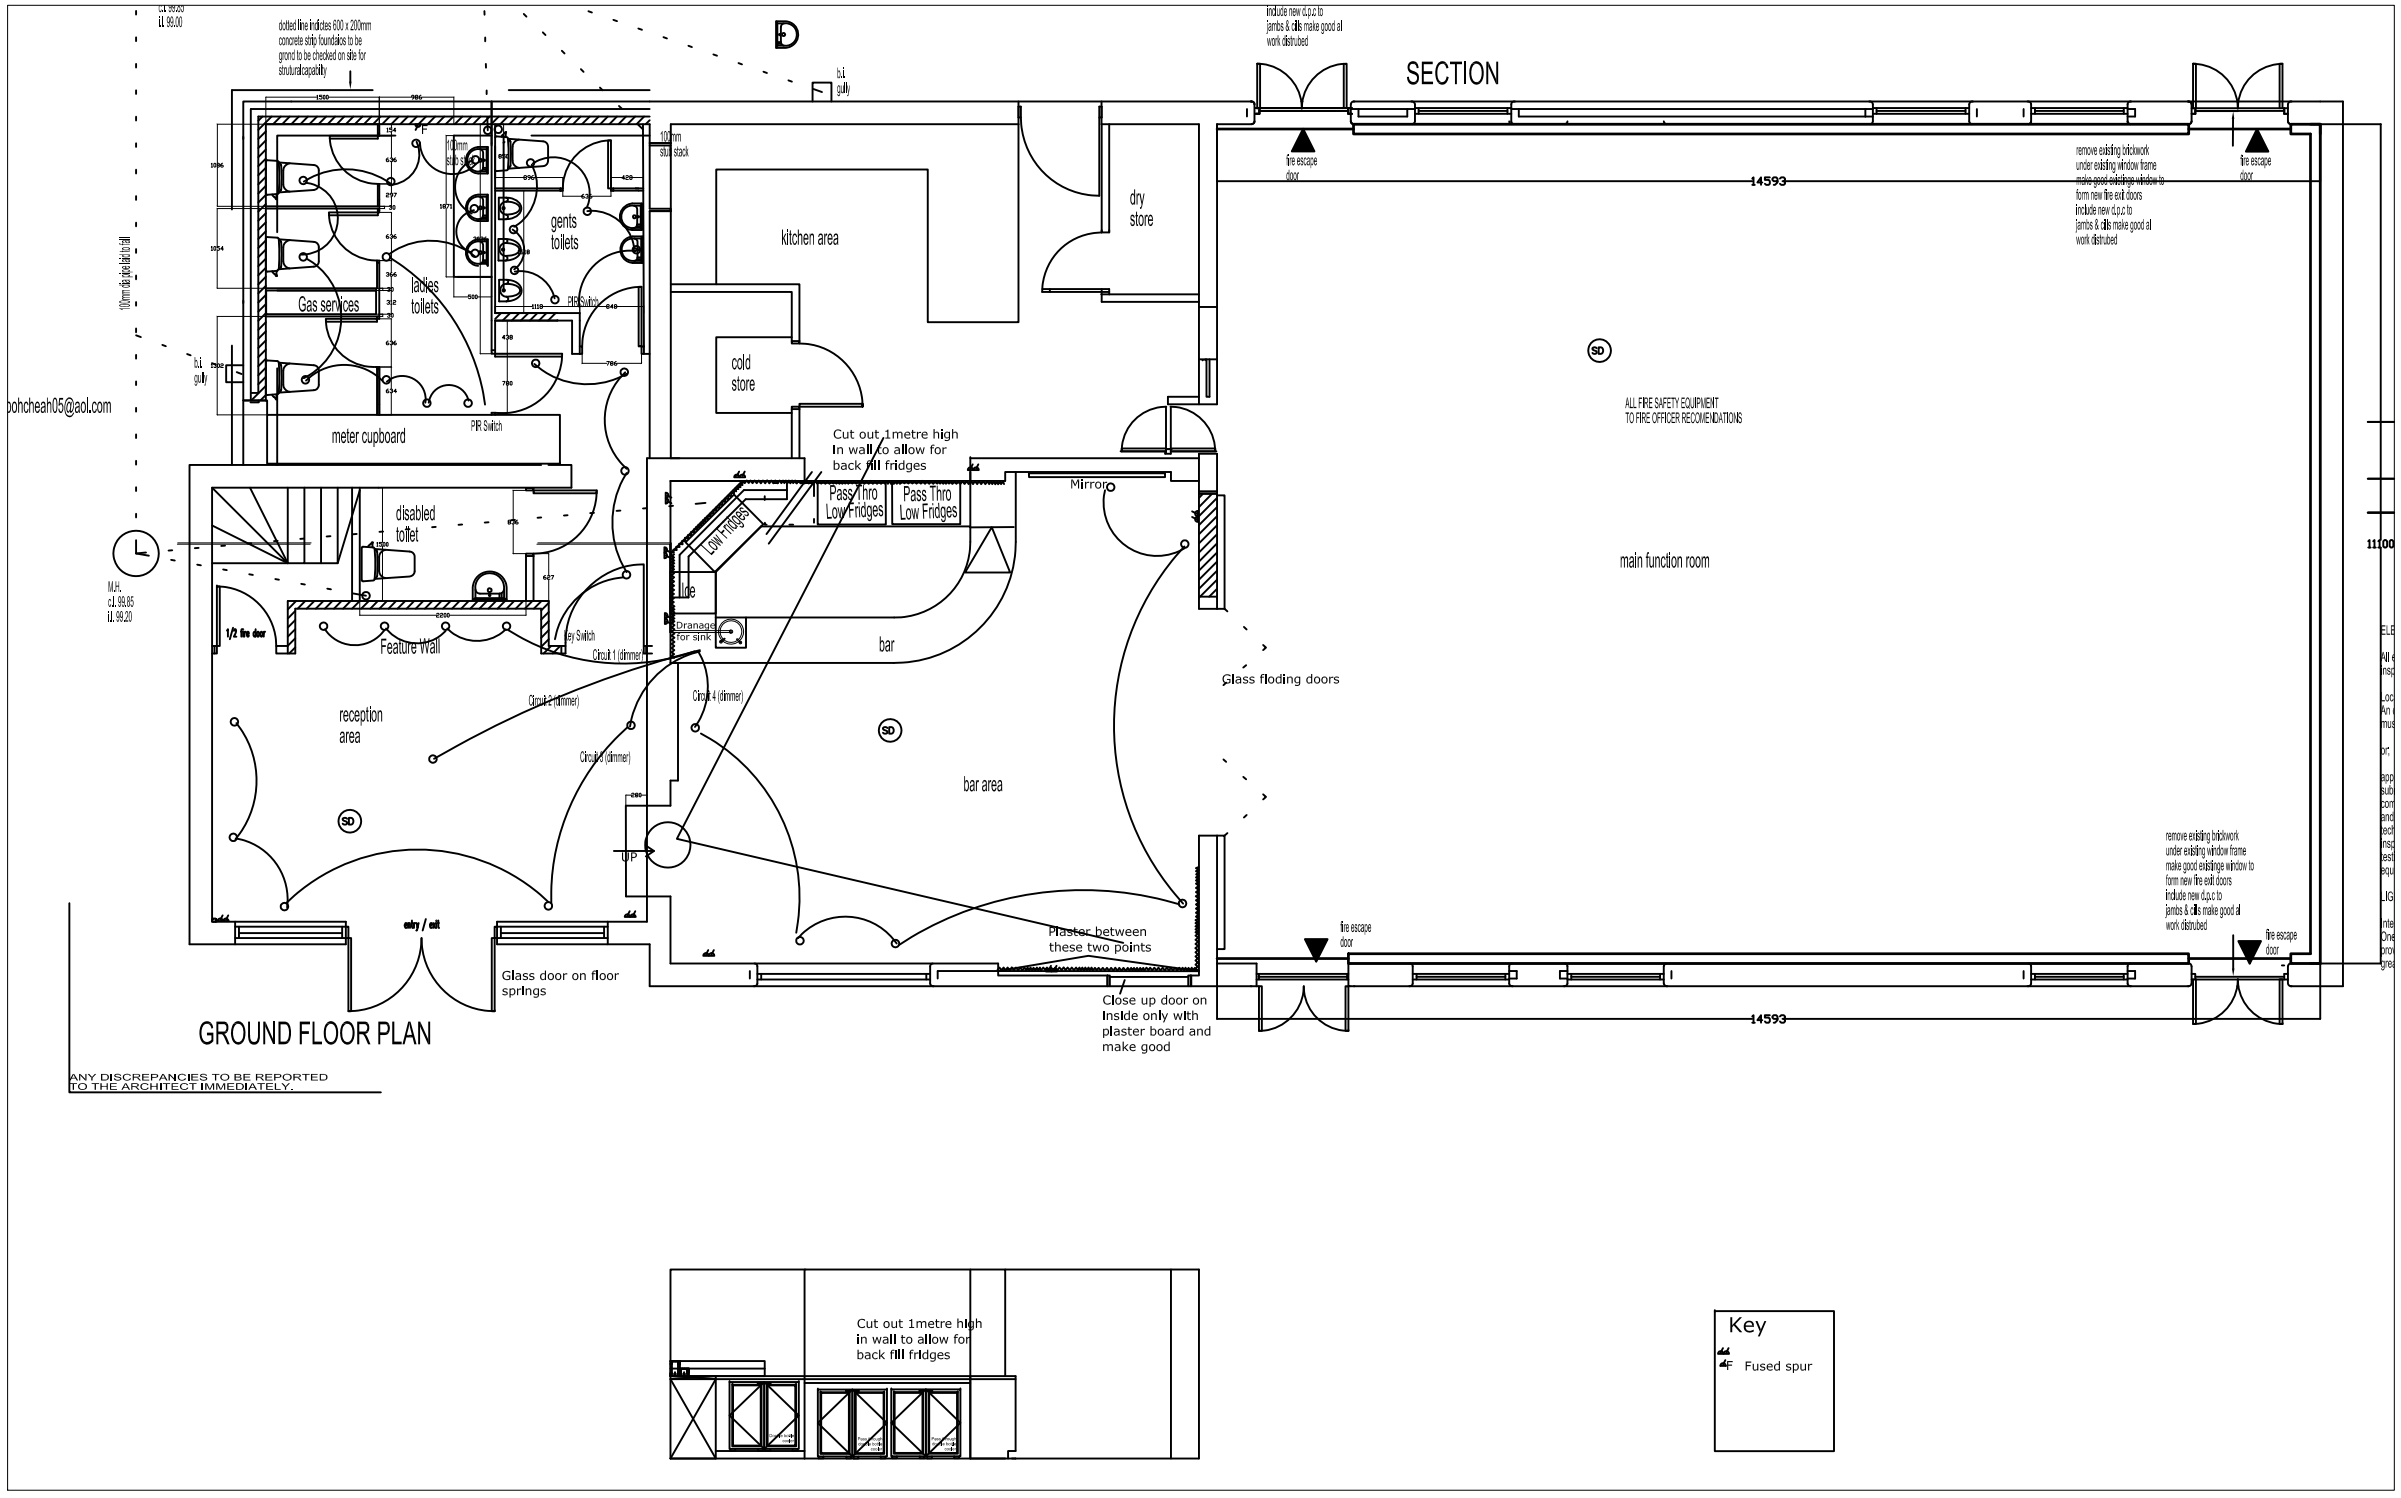

REV.	DATE	DESCRIPTION

GMP DESIGN ASSOCIATES

Towers Point
Towers Business Park
Rugeley
Staffs
WS15 1UZ

Tel: (+44) 01889 576358
Fax:(+44) 01889 580069

PROJECT:
DAVENPORT GREEN HALL

CLIENT:

DRAWING TITLE:
LIGHT BOX

DRAWING NO:

SCALE:

DATE:
NOVEMBER 2007