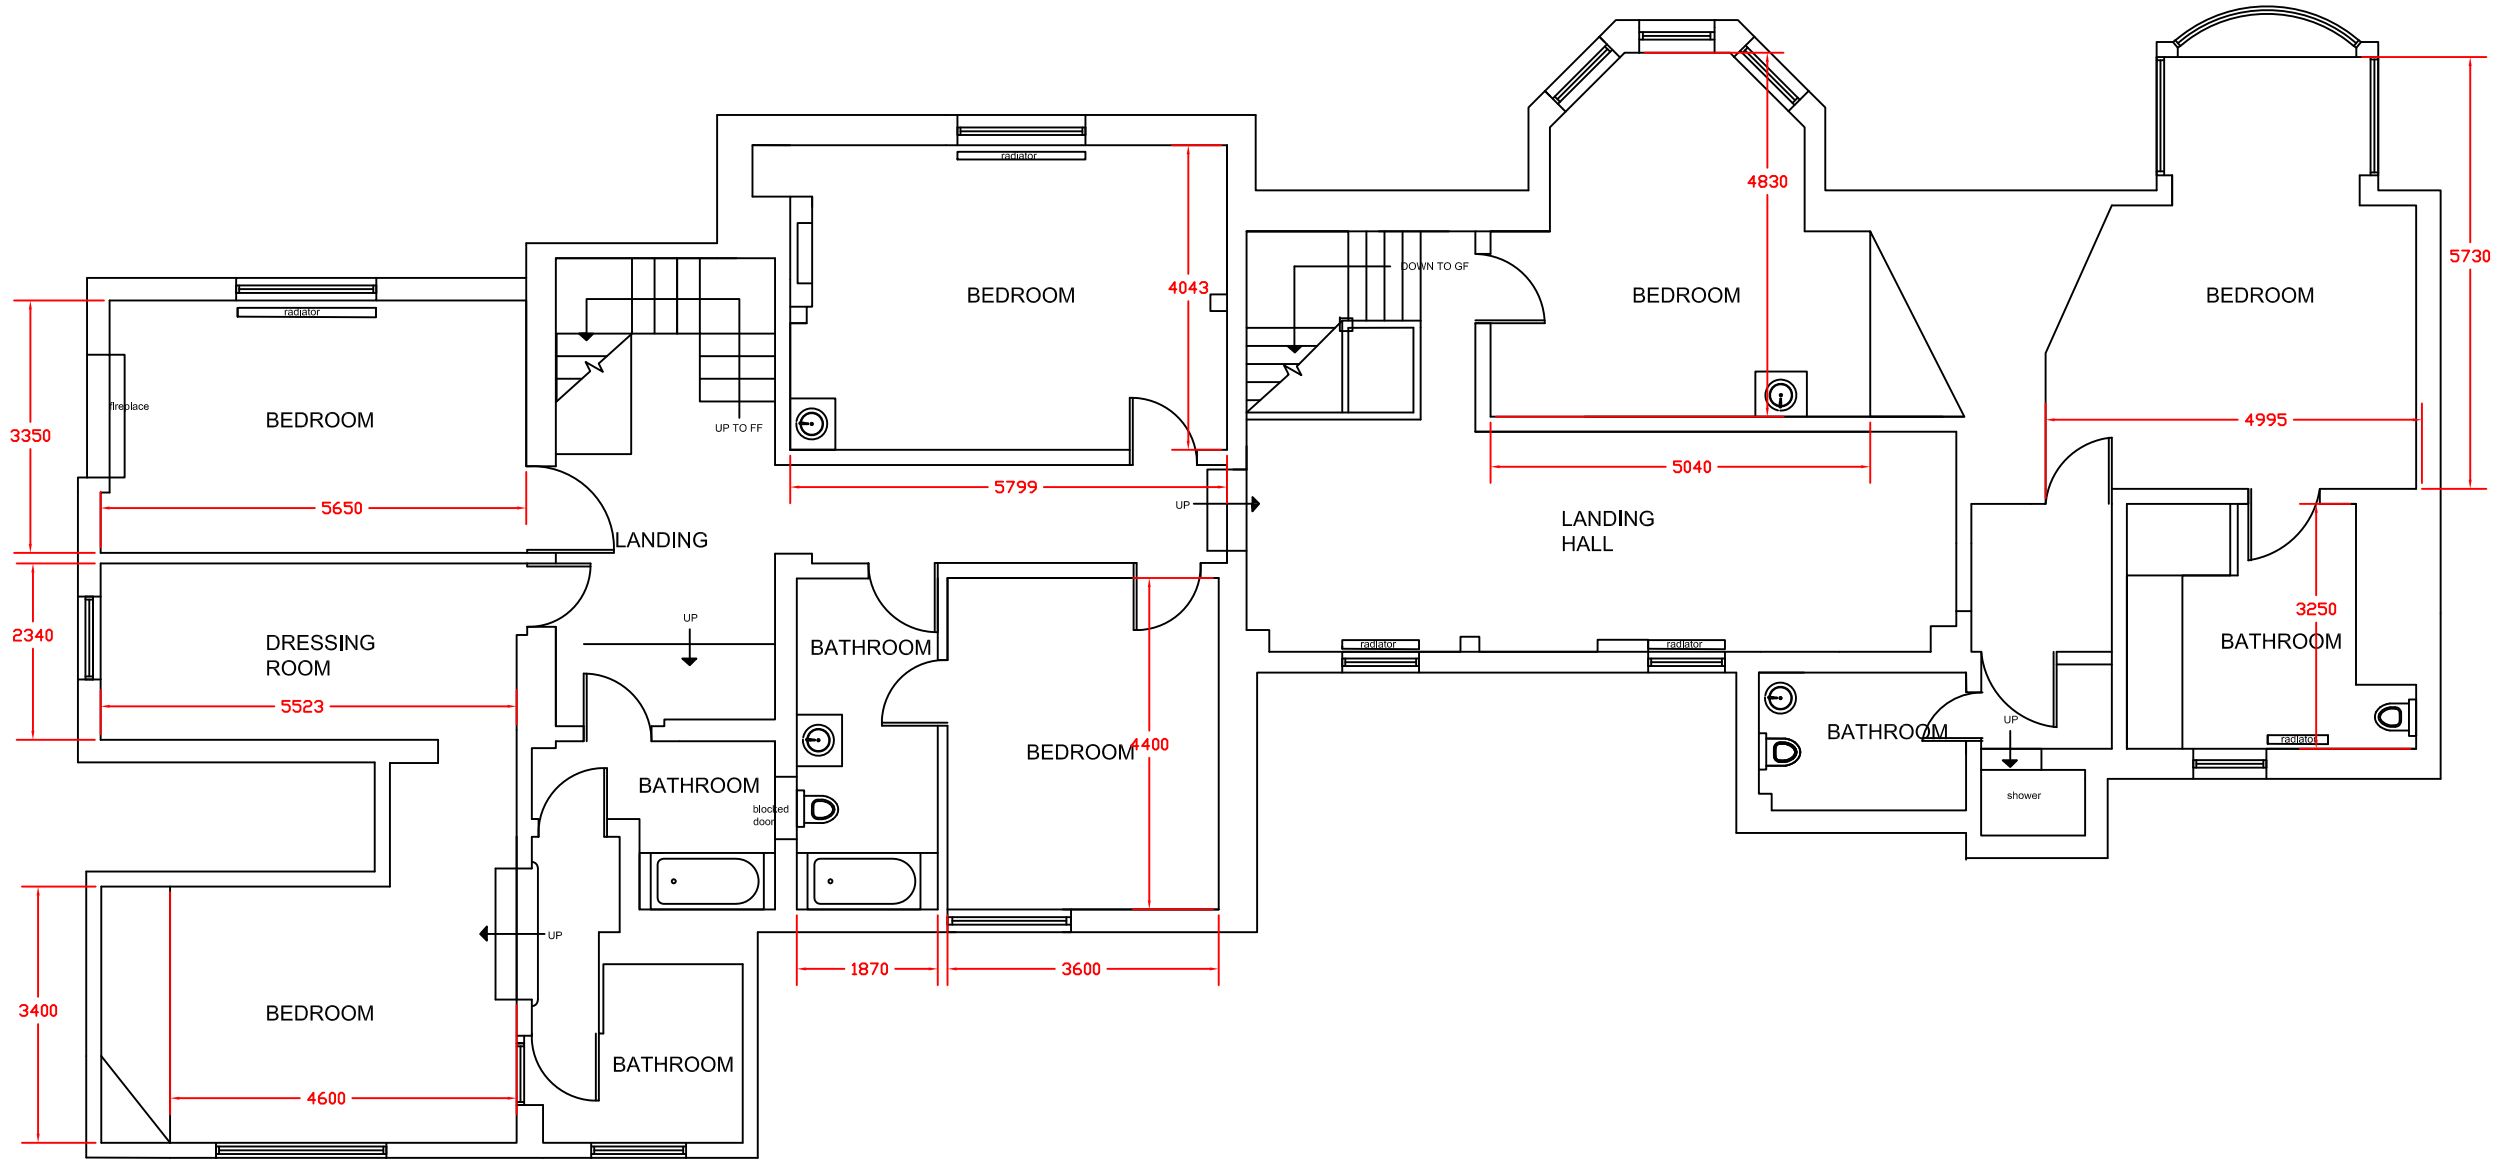

indicates lightswitch

indicates single- 13amp wall socket

indicates 2 way- 13amp wall socket

indicates 2 way- 13amp floor socket

indicates single socket ceiling mounted

heat — indicates heat ducts

phone — indicates phone terminal

tv — indicates tv ariel point

radiator — indicates wall mounted radiator

Rev.	Date	Description

X:\07 Drawings\Davenport green hall\LOGO.jpg

1st Floor, Towers Point
Towers Business Park, Rugeley
Staffordshire
WS15 1UZ
Tel: (+44) 01889 576358
Fax:(+44) 01889 580069

PROJECT: HASLINGTON HALL

CLIENT:

DRAWING TITLE: EXISTING PLAN MAIN HOUSE FF

DRAWING NO: 714X-XX

SCALE: 1:100

DATE: JANUARY 2008

DRAWN: GJW CHECKED:

THIS DRAWING REMAINS THE PROPERTY OF G/MP DESIGN ASSOCIATES.COPYRIGHT IS RESERVED BY THEM AND THE DRAWING IS ISSUED ON THE CONDITION THAT IT IS NOT COPIED BY ANY MEANS MECHANICAL OR ELECTRONIC, EITHER WHOLE OR IN PART WITHOUT THE PRIOR PERMISSION IN WRITING OF G/MP DESIGN ASSOCIATES.RECEIPT OF THIS DRAWING INDICATES FULL ACCEPTANCE OF THESE CONDITIONS.

ALL CRITICAL DIMENSIONS ARE TO BE SITE CHECKED.DO NOT SCALE FROM THIS DRAWING. THIS DRAWING IS DESIGN INTENT.ONLY THE MAIN CONTRACTOR IS TO ENSURE ALL STATUTORY REGULATIONS AND CDM ARE ADHERED TO. SIZING, FIXINGS AND DETAILS ARE TO BE APPROVED BY STRUCTURAL ENGINEER WHERE REQUIRED.M/C SETTING OUT DRAWINGS TO BE APPROVED BY G/MP.ALL DIMENSIONS ARE TO BE SITE CHECKED.

EXISTING PLAN MAIN HOUSE FF