DO NOT SCALE. COPYRIGHT REMAINS
WITH HALL NEEDHAM ASSOCIATES.

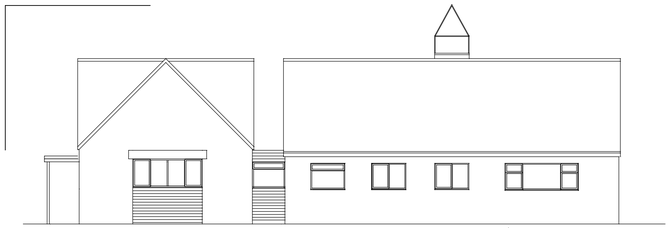

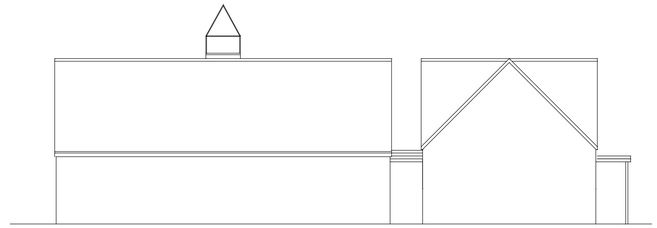

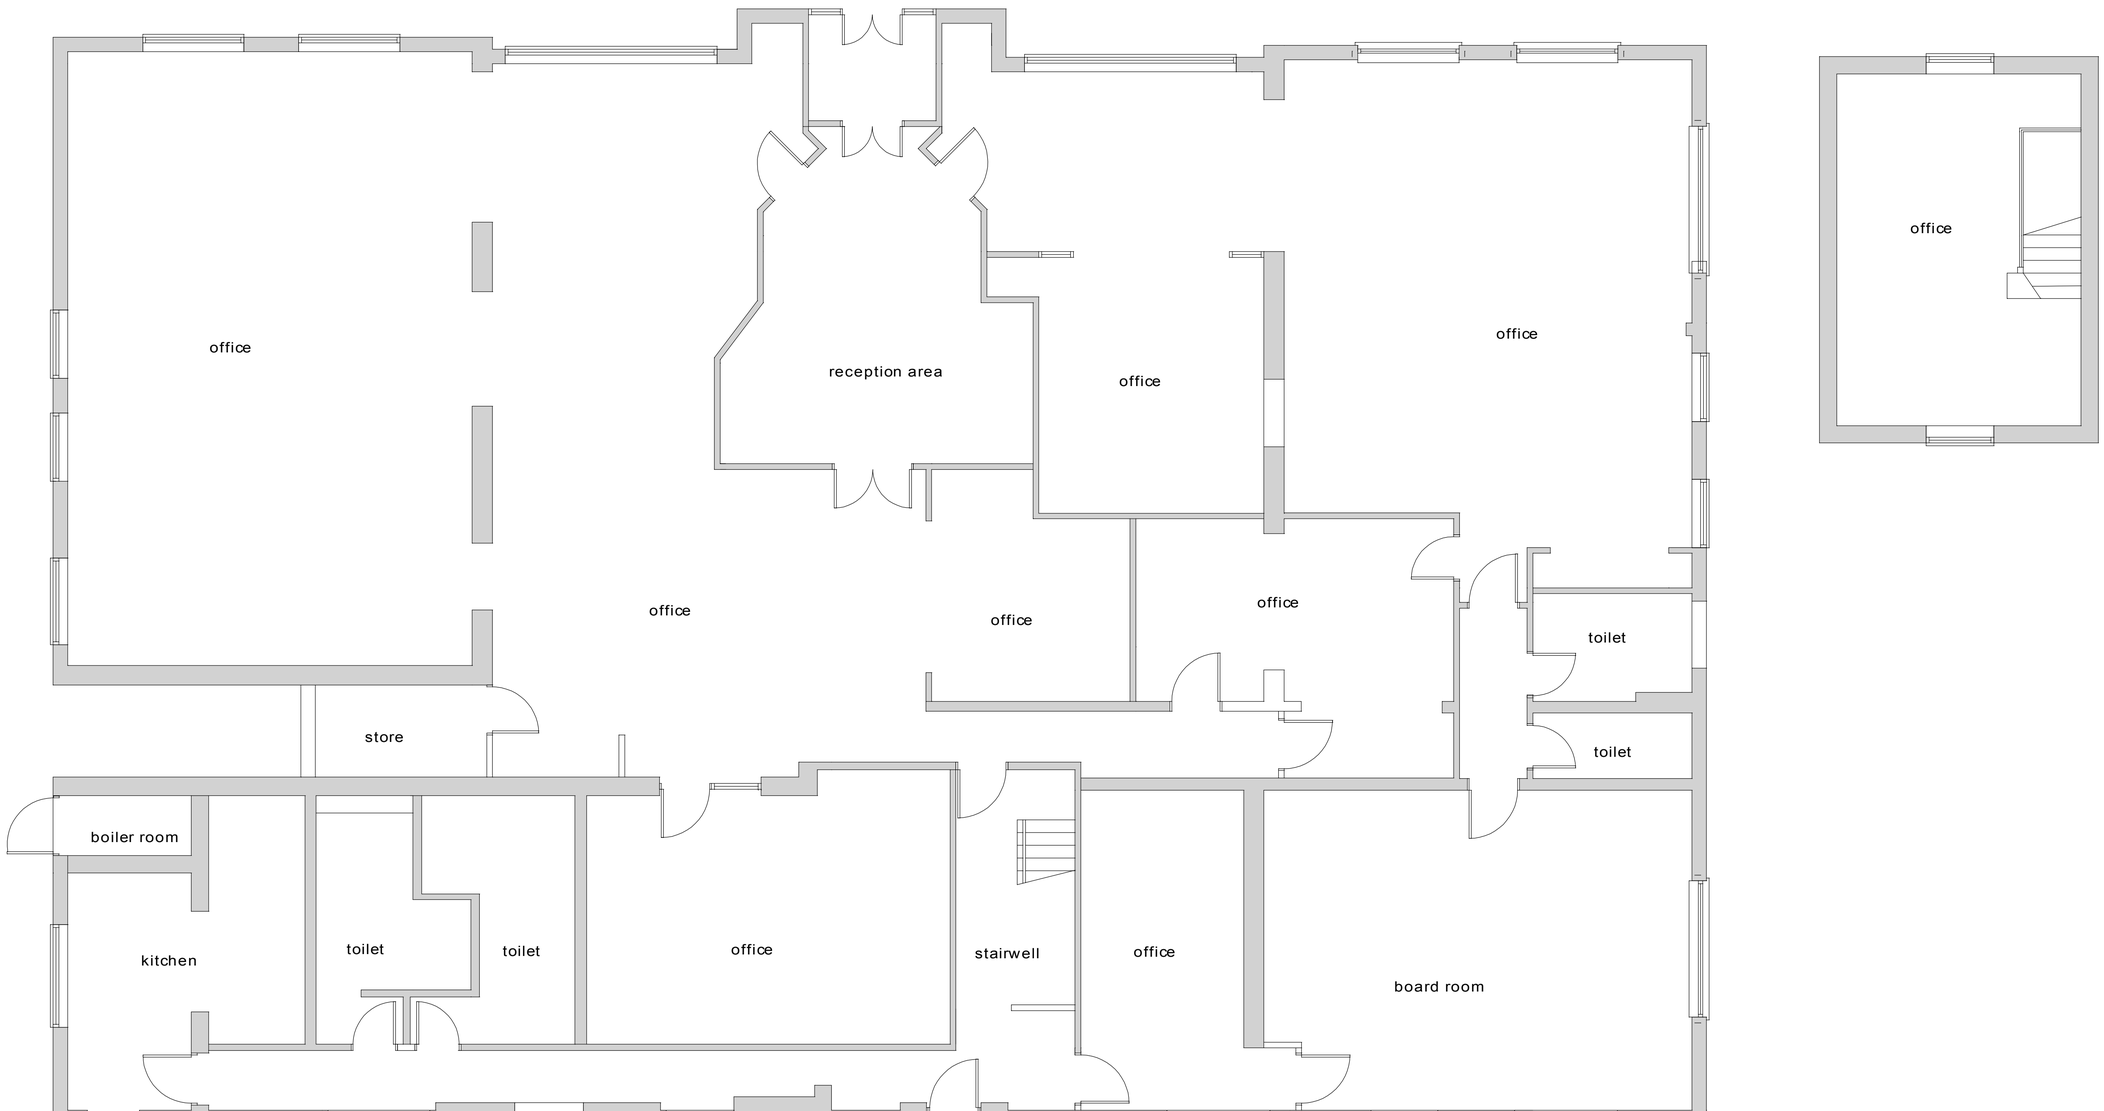

GROUND FLOOR PLAN

ANY DISCREPANCIES TO BE REPORTED
TO THE ARCHITECT IMMEDIATELY.

architects
hall needham associates
E-Mail - office@hallneedham.f9.co.uk Tel:688 1820 Fax:688 1821
HOLLINWOOD BUSINESS CENTRE, ALBERT ST. HOLLINWOOD, OLDHAM OL8 3QL

Revisions

Client

Project
HASINGTON HALL
Haslington Nr Crewe
Cheshire

Drawing
Survey
Office Units

Date
December 2005

Scale
1-50

Drwg. No.
5061

Rev.